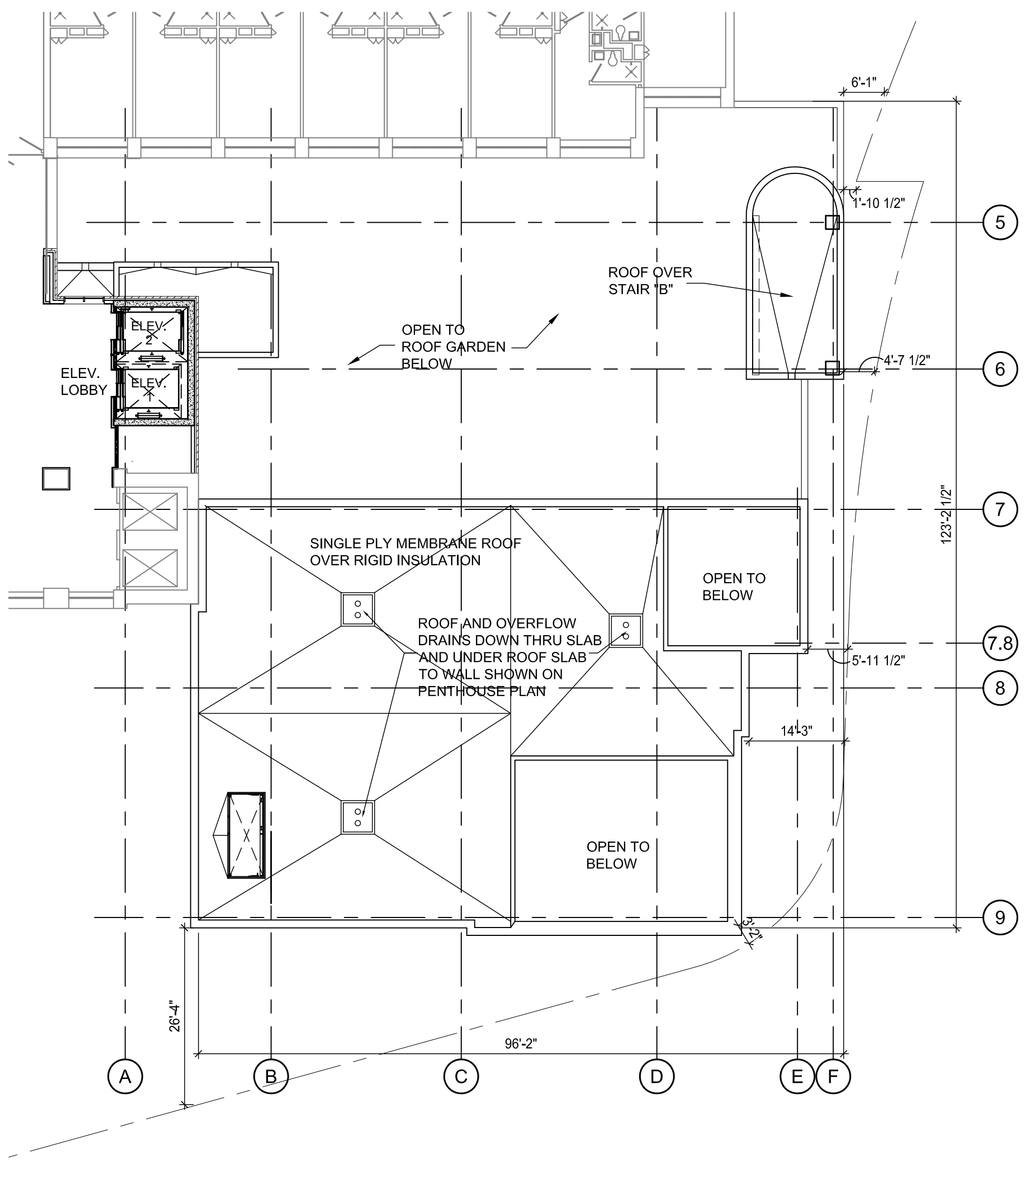

PLAN NORTH TRUE NORTH

01 FOURTH FLOOR ROOF OVER PENTHOUSE

SCALE: 1/16" = 1'-0"

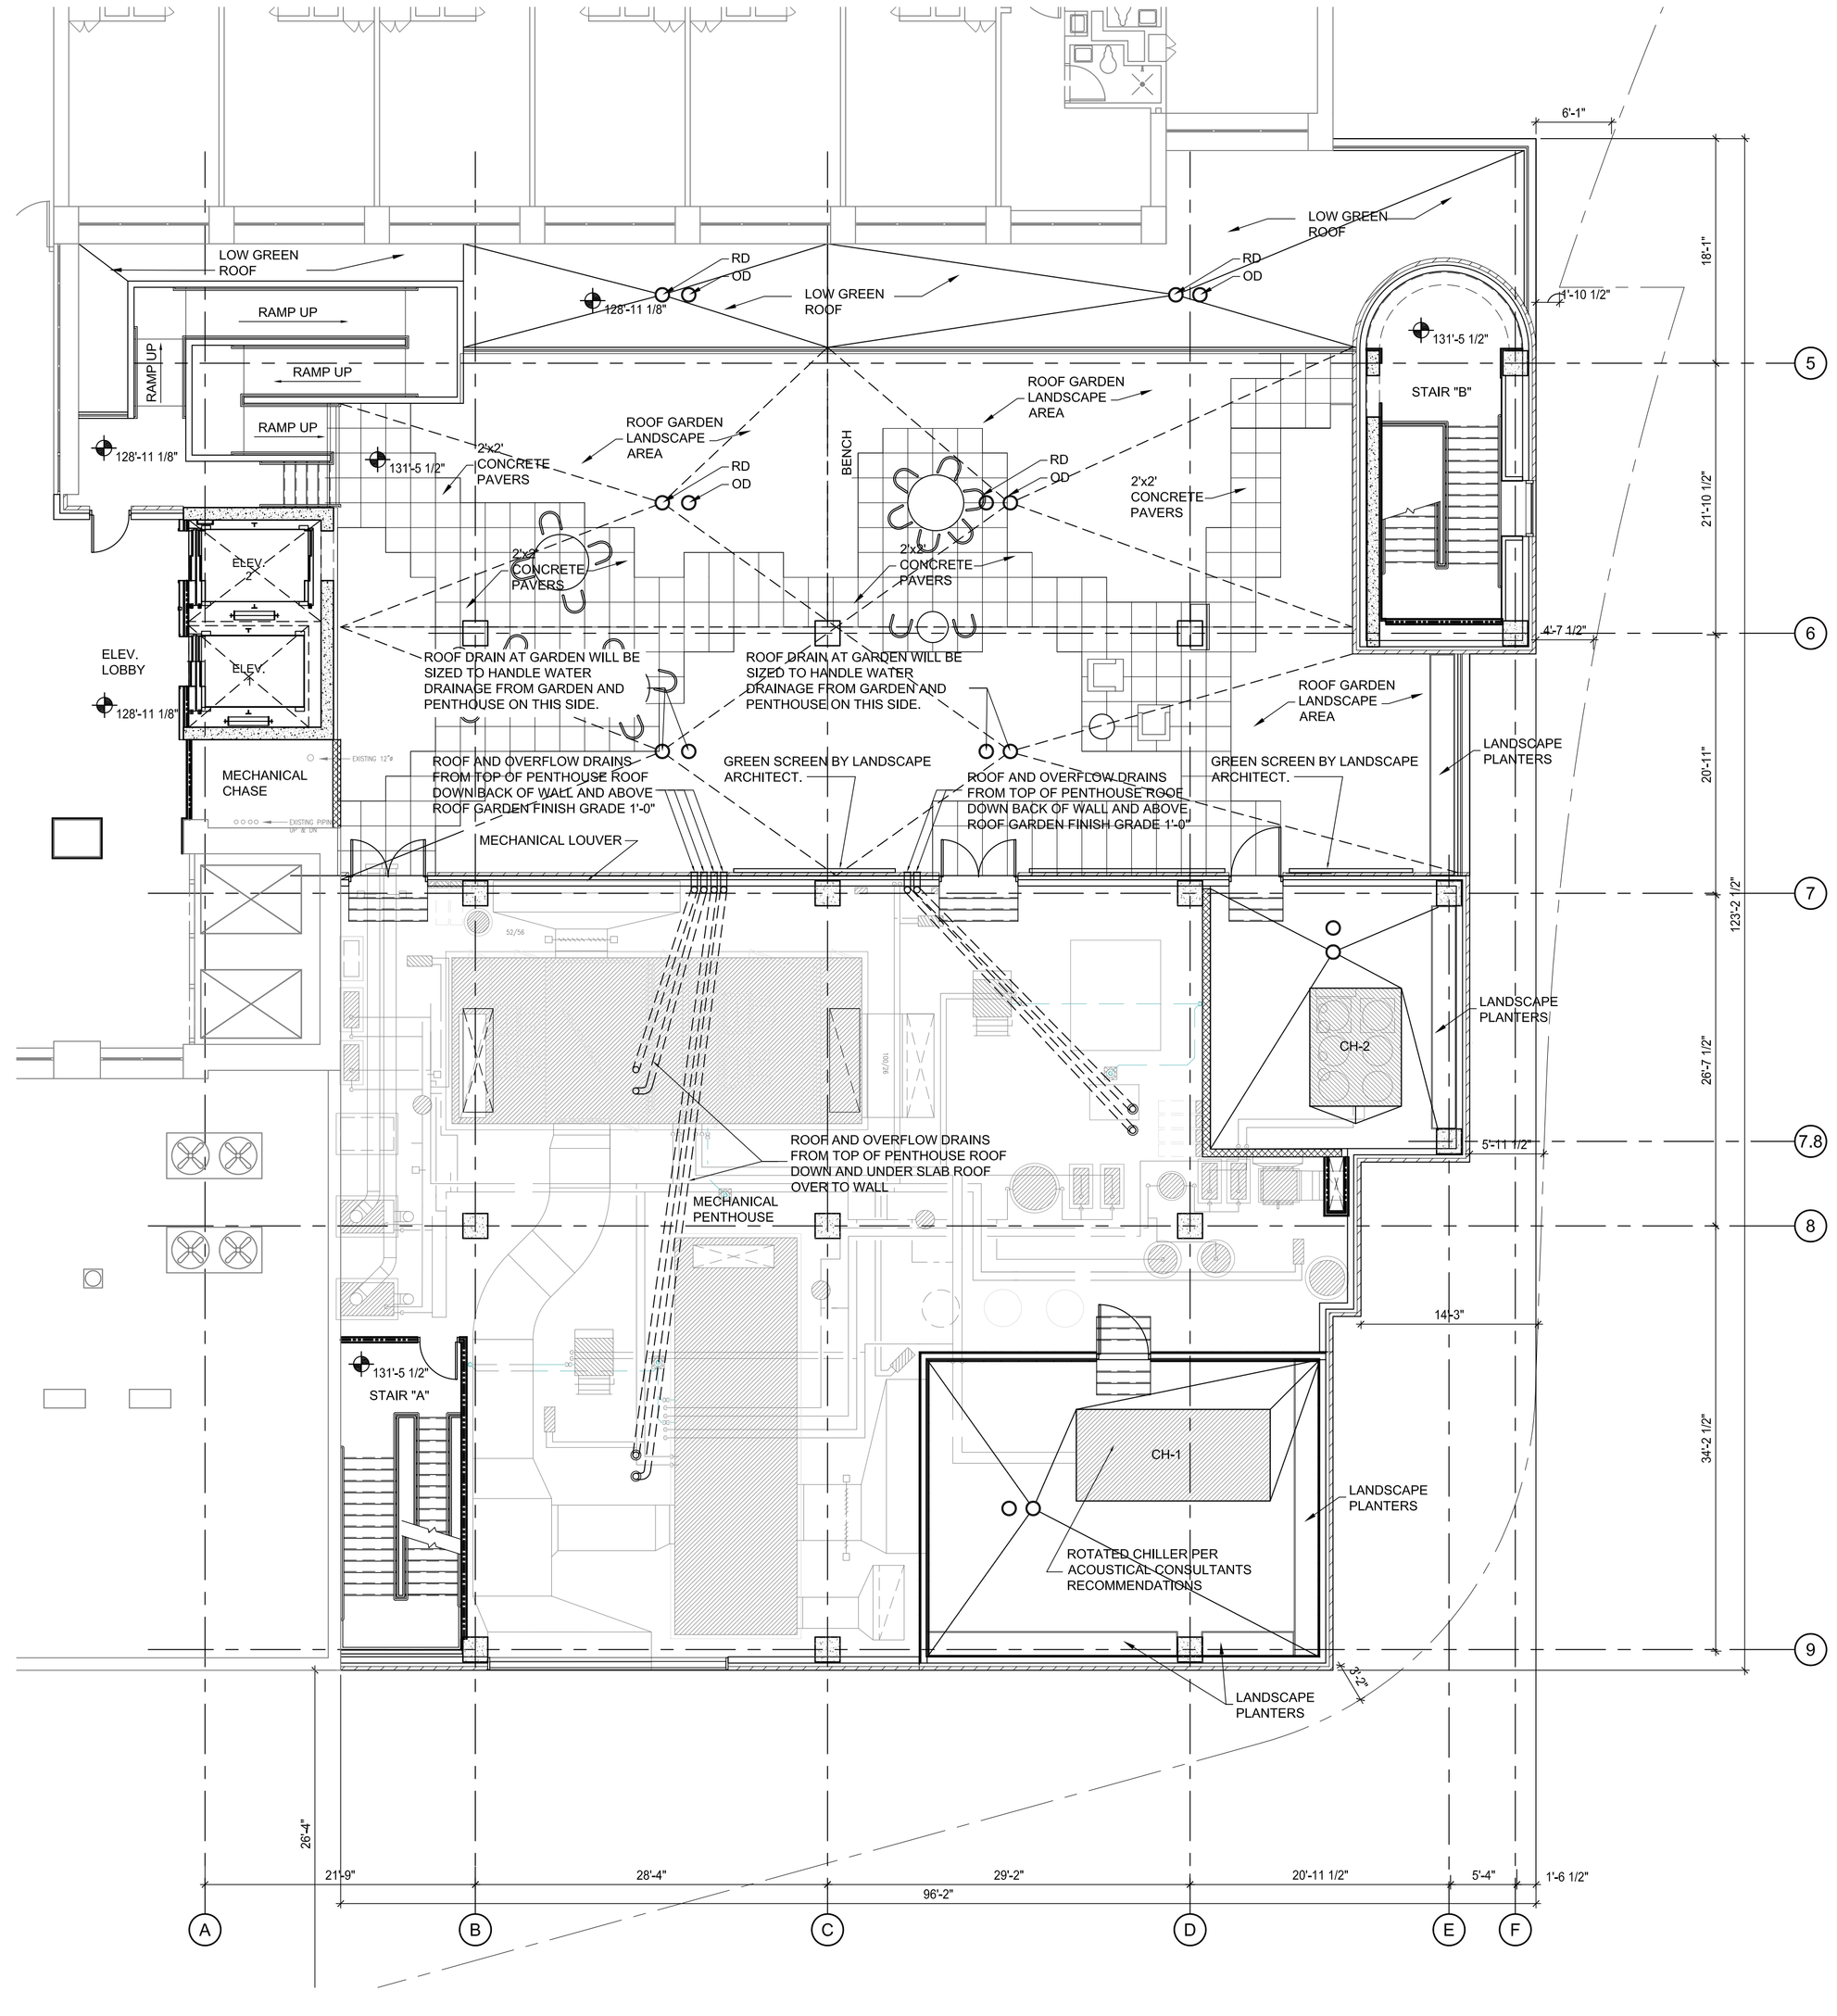

PLAN NORTH TRUE NORTH

01 THIRD FLOOR ROOF GARDEN AND PENTHOUSE

SCALE: 1/8" = 1'-0"

THIS DRAWING IS NOT INTENDED FOR BIDDING, PERMIT, OR CONSTRUCTION PURPOSES.

Lillibridge
LHS Facilities Development Group Inc.
5308 W. Plano Pkwy, Plano, TX 75093 (972) 248-9100

REGISTERED ARCHITECT GLENN D. DEAN 026558 STATE OF NEW YORK

GLENN D. DEAN - ARCHITECT
5308 W. PLANO PARKWAY
PLANO, TX 75093 - 4821
PHONE: 972-381-4373
STATE OF NEW YORK # 026558

THIS DOCUMENT IS THE PROPERTY OF LHS FACILITIES DEVELOPMENT GROUP INC. & SHALL NOT BE USED WITHOUT LHS FACILITIES DEVELOPMENT GROUP INC. EXPRESS WRITTEN CONSENT

LAWRENCE HOSPITAL CENTER
CANCER CENTER & OPERATING ROOM RELOCATION
55 PALMER AVENUE
BRONXVILLE, NY 10708

REVISIONS

NO.	DATE	BY
2	REV-2 04-28-10	BH

PROJECT NO: 2009-009
DATE: 02-04-2011
DRAWN BY: BH

SHEET NO.
A-5